

Monday, June 08, 2015 3:46:54 PM

**\*133513\***

Page 1

**Accept**

**\*N900040100\***

Setup Start \*NS1\*

Revision ID:

Stop \*NS2\*

**Item Name:** Support

**Start Date:** 6/15/15      **Start Qty:** 20.00

**\*20\***

**Cust Item ID:**

**Required Date:** 6/15/15      **Req'd Qty:** 20.00

**\*20\***

**Customer:**

**Reference:**

Approvals: Process Plan: MLJ Date: JUN 10 2015 Tooling: \_\_\_\_\_ Date: \_\_\_\_\_

Run Start \*NR1\*

QC: \_\_\_\_\_ Date: \_\_\_\_\_ SPC (Y/N): \_\_\_\_\_ Date: \_\_\_\_\_

Stop \*NR2\*

[illegible]

DQA: \_\_\_\_\_ Date: \_\_\_\_\_

**WORK ORDER NON-CONFORMANCE / UPDATE**

QA Closed: \_\_\_\_\_ Date: \_\_\_\_\_

Work Order update only ☐

| |
|---|
| Work Order: _____<br><br>Part No. _____<br><br>NCR No. _____ |                                             | <b>DISPOSITION</b><br><br>Rework <input type="checkbox"/><br>Scrap <input type="checkbox"/><br>Use-as-is <input type="checkbox"/><br>Suspected Unapproved <input type="checkbox"/> |                                           | <b>AGAINST DEPARTMENT/PROCESS</b><br><br><div style="display: flex; justify-content: space-between;"> <div>             Skid-tube <input type="checkbox"/><br/>             Machining <input type="checkbox"/><br/>             Thermoforming <input type="checkbox"/><br/>             Large Fab <input type="checkbox"/> </div> <div>             Cross tube <input type="checkbox"/><br/>             Small Fab <input type="checkbox"/><br/>             Finishing <input type="checkbox"/><br/>             Composite <input type="checkbox"/> </div> <div>             Water Jet <input type="checkbox"/><br/>             Prod. Eng. Coord. <input type="checkbox"/><br/>             Rec/Store/Packaging <input type="checkbox"/><br/>             Supplier <input type="checkbox"/> </div> <div>             Engineering <input type="checkbox"/><br/>             Quality <input type="checkbox"/><br/>             Other <input type="checkbox"/> </div> </div> | |
| Date :                                                       |                                             | Step #:   |                                           | QTY Effective :   |                                           |                                 |                                   | MRB (QS1042) Approval                        | |
| Description Work Order Deviation                             |                                             |   |                                           | Disposition   |                                           |                                 |                                   | Completed By                                 | |
|                                                              |                                             |   |                                           |   |                                           |                                 |                                   | Lead hand / Supervisor Approval Verification | |
|                                                              |                                             |   |                                           |   |                                           |                                 |                                   | QC / QA Coordinator Approval                 | |
| |
| Root Cause                                                   |                                             |   |                                           | FAULT CATEGORY   | |
| Environment <input type="checkbox"/>                         | No Re-verification <input type="checkbox"/> | Pressure/Forced <input type="checkbox"/>   | Temperature/Cure <input type="checkbox"/> | Power Loss/Surge <input type="checkbox"/>   | Positioned Wrong <input type="checkbox"/> | Design <input type="checkbox"/> | Operator <input type="checkbox"/> | Bending <input type="checkbox"/>             | Set-up <input type="checkbox"/> | Folio/Program <input type="checkbox"/> | Outside Dimensions <input type="checkbox"/> | Doc/Data <input type="checkbox"/> | Offset/Setup <input type="checkbox"/> | Centre Not Concentric <input type="checkbox"/> | BOM/Route <input type="checkbox"/> | Grain <input type="checkbox"/> | Over/Under tolerance <input type="checkbox"/> | Equip/Tooling <input type="checkbox"/> | Supplier <input type="checkbox"/> | Cracks <input type="checkbox"/> | Broken/Damage/Defect <input type="checkbox"/> | Weld <input type="checkbox"/> | Part Incorrect <input type="checkbox"/> | Handling/Pre <input type="checkbox"/> | Training <input type="checkbox"/> | Crimp/Kink/Ripple/Wave <input type="checkbox"/> | Inspection Incomplete/Unqualified <input type="checkbox"/> | Wrong Stock Pulled <input type="checkbox"/> | Part Lost/Missing <input type="checkbox"/> | Material <input type="checkbox"/> | Use for Testing <input type="checkbox"/> | Cuffs <input type="checkbox"/> | Contamination <input type="checkbox"/> | Out of Sequence <input type="checkbox"/> | Part Moved <input type="checkbox"/> | Internal Transport <input type="checkbox"/> | Poor Information <input type="checkbox"/> | Crushing <input type="checkbox"/> | Countersink <input type="checkbox"/> | Off-set <input type="checkbox"/> | Drawing <input type="checkbox"/> | Tribal Knowledge <input type="checkbox"/> | Rushing <input type="checkbox"/> | Heat Treat <input type="checkbox"/> | Cut Too Short <input type="checkbox"/> | Mislabeled <input type="checkbox"/> | Finish <input type="checkbox"/> | LOA <input type="checkbox"/> | Product Improvement <input type="checkbox"/> | Wave/Twist in Tube <input type="checkbox"/> | Instructions Incomplete/Unclear <input type="checkbox"/> | Fit/Function <input type="checkbox"/> | Misread <input type="checkbox"/> | Substation <input type="checkbox"/> | Process Improvement <input type="checkbox"/> | Marks/Chatter <input type="checkbox"/> | Drill Holes <input type="checkbox"/> | Misaligned/off center <input type="checkbox"/> | Turning Sequence <input type="checkbox"/> | Past Expiry Date <input type="checkbox"/> | Manufacturing Process <input type="checkbox"/> | OTHER : _____ |  |  |  |
| Misidentified <input type="checkbox"/>                       | Past Due <input type="checkbox"/>           | |

# Work Order ID 133513

Monday, June 08, 2015 3:46:54 PM

**\*133513\***

Page 2

Item ID: D3278-2 Accept **\*N900040100\*** Setup Start **\*NS1\***  
Revision ID: Stop **\*NS2\***  
Item Name: Support  
Start Date: 6/15/15 Start Qty: 20.00 **\*20\*** Cust Item ID:  
Required Date: 6/15/15 Req'd Qty: 20.00 **\*20\*** Customer:  
Reference:

Approvals: Process Plan: \_\_\_\_\_ Date: \_\_\_\_\_ Tooling: \_\_\_\_\_ Date: \_\_\_\_\_ Run Start **\*NR1\***  
QC: \_\_\_\_\_ Date: \_\_\_\_\_ SPC (Y/N): \_\_\_\_\_ Date: \_\_\_\_\_ Stop **\*NR2\***

| Sequence ID/<br>Work Center ID | Operation<br>Description                     | Set Up/<br>Run Hours | Tool ID | Tool # | Plan<br>Code | Accept<br>Qty | Reject<br>Qty | Reject<br>Number | Insp.<br>Stamp    |
|--------------------------------|----------------------------------------------|----------------------|---------|--------|--------------|---------------|---------------|------------------|-------------------|
| 130                            | QC8- Inspect parts - second check            | 0.00                 |         |        |              |               |               |                  |                   |
| <b>*130*</b>                   |                                              |                      |         |        |              | 20            | 0             |                  | DAS<br>14<br>9-89 |
| QC                             | Memo                                         | 0.01                 |         |        |              |               |               |                  | 15/10/13          |
| Quality Control                |                                              |                      |         |        |              |               |               |                  |                   |
| 140                            | Chemical Conversion Coat per QSI005 4.1      | 0.00                 |         |        |              |               |               |                  |                   |
| <b>*140*</b>                   |                                              |                      |         |        |              | 20            |               | 15-10-14         |                   |
| HandFinish                     | Memo                                         | 0.00                 |         |        |              |               |               |                  |                   |
| Hand Finishing                 |                                              |                      |         |        |              |               |               |                  |                   |
| 150                            | White Gloss(Ref:4.3.5.1) per QSI005 4.3-Alum | 0.00                 |         |        |              |               |               |                  |                   |
| <b>*150*</b>                   |                                              |                      |         |        |              | 20            | 0             | 15-10-16         | DAS<br>34<br>9-89 |
| Powdercoat                     | Memo                                         | 0.00                 |         |        |              |               |               |                  |                   |
| Powder Coating                 | START TIME: 8:25<br>FINISH TIME: 8:55        |                      |         |        |              |               |               |                  |                   |

DQA: \_\_\_\_\_ Date: \_\_\_\_\_



## WORK ORDER NON-CONFORMANCE / UPDATE

QA Closed: \_\_\_\_\_ Date: \_\_\_\_\_

Work Order update only ☐

|   |   |   |   |   |   |
|---|---|---|---|---|---|
| Work Order: _____<br><br>Part No. _____<br><br>NCR No. _____   | <b>DISPOSITION</b><br><br>Rework <input type="checkbox"/><br>Scrap <input type="checkbox"/><br>Use-as-is <input type="checkbox"/><br>Suspected Unapproved <input type="checkbox"/>   | <b>AGAINST DEPARTMENT/PROCESS</b><br><br><div style="display: flex; justify-content: space-between;"> <div>           Skid-tube <input type="checkbox"/><br/>           Machining <input type="checkbox"/><br/>           Thermoforming <input type="checkbox"/><br/>           Large Fab <input type="checkbox"/> </div> <div>           Cross tube <input type="checkbox"/><br/>           Small Fab <input type="checkbox"/><br/>           Finishing <input type="checkbox"/><br/>           Composite <input type="checkbox"/> </div> <div>           Water Jet <input type="checkbox"/><br/>           Prod. Eng. Coord. <input type="checkbox"/><br/>           Rec/Store/Packaging <input type="checkbox"/><br/>           Supplier <input type="checkbox"/> </div> <div>           Engineering <input type="checkbox"/><br/>           Quality <input type="checkbox"/><br/>           Other <input type="checkbox"/> </div> </div> |   |   |   |
| Date :   | Step #:   | QTY Effective :   |   | MRB (QSI042) Approval   |   |
| Description Work Order Deviation   |   | Disposition   |   | Completed By   |   |
|   |   |   |   | Lead hand / Supervisor Approval Verification   |   |
|   |   |   |   | QC / QA Coordinator Approval   |   |
|   |   |   |   |   |   |
| Root Cause   |   | FAULT CATEGORY   |   |   |   |
| Environment <input type="checkbox"/><br>Design <input type="checkbox"/><br>Doc/Data <input type="checkbox"/><br>Equip/Tooling <input type="checkbox"/><br>Handling/Pre <input type="checkbox"/><br>Material <input type="checkbox"/><br>Internal Transport <input type="checkbox"/><br>Tribal Knowledge <input type="checkbox"/><br>LOA <input type="checkbox"/><br>Substation <input type="checkbox"/><br>Past Expiry Date <input type="checkbox"/><br>Misidentified <input type="checkbox"/> | No Re-verification <input type="checkbox"/><br>Operator <input type="checkbox"/><br>Offset/Setup <input type="checkbox"/><br>Supplier <input type="checkbox"/><br>Training <input type="checkbox"/><br>Use for Testing <input type="checkbox"/><br>Poor Information <input type="checkbox"/><br>Rushing <input type="checkbox"/><br>Product Improvement <input type="checkbox"/><br>Process Improvement <input type="checkbox"/><br>Manufacturing Process <input type="checkbox"/><br>Past Due <input type="checkbox"/> | Pressure/Forced <input type="checkbox"/><br>Bending <input type="checkbox"/><br>Centre Not Concentric <input type="checkbox"/><br>Cracks <input type="checkbox"/><br>Crimp/Kink/Ripple/Wave <input type="checkbox"/><br>Cuffs <input type="checkbox"/><br>Crushing <input type="checkbox"/><br>Heat Treat <input type="checkbox"/><br>Wave/Twist in Tube <input type="checkbox"/><br>Marks/Chatter <input type="checkbox"/>   | Temperature/Cure <input type="checkbox"/><br>Set-up <input type="checkbox"/><br>BOM/Route <input type="checkbox"/><br>Broken/Damage/Defect <input type="checkbox"/><br>Inspection Incomplete/Unqualified <input type="checkbox"/><br>Contamination <input type="checkbox"/><br>Countersink <input type="checkbox"/><br>Cut Too Short <input type="checkbox"/><br>Instructions Incomplete/Unclear <input type="checkbox"/><br>Drill Holes <input type="checkbox"/> | Power Loss/Surge <input type="checkbox"/><br>Folio/Program <input type="checkbox"/><br>Grain <input type="checkbox"/><br>Weld <input type="checkbox"/><br>Wrong Stock Pulled <input type="checkbox"/><br>Out of Sequence <input type="checkbox"/><br>Off-set <input type="checkbox"/><br>Mislabeled <input type="checkbox"/><br>Fit/Function <input type="checkbox"/><br>Misaligned/off center <input type="checkbox"/> | Positioned Wrong <input type="checkbox"/><br>Outside Dimensions <input type="checkbox"/><br>Over/Under tolerance <input type="checkbox"/><br>Part Incorrect <input type="checkbox"/><br>Part Lost/Missing <input type="checkbox"/><br>Part Moved <input type="checkbox"/><br>Drawing <input type="checkbox"/><br>Finish <input type="checkbox"/><br>Misread <input type="checkbox"/><br>Turning Sequence <input type="checkbox"/> |
| OTHER : <input type="checkbox"/>   |   |   |   |   |   |

# Work Order ID 133513

Monday, June 08, 2015 3:46:54 PM

**\*133513\***

Page 3

Item ID: D3278-2 Accept **\*N900040100\*** Setup Start **\*NS1\***  
 Revision ID: Stop **\*NS2\***  
 Item Name: Support  
 Start Date: 6/15/15 Start Qty: 20.00 **\*20\*** Cust Item ID:  
 Required Date: 6/15/15 Req'd Qty: 20.00 **\*20\*** Customer:  
 Reference:

Approvals: Process Plan: \_\_\_\_\_ Date: \_\_\_\_\_ Tooling: \_\_\_\_\_ Date: \_\_\_\_\_ Run Start **\*NR1\***  
 QC: \_\_\_\_\_ Date: \_\_\_\_\_ SPC (Y/N): \_\_\_\_\_ Date: \_\_\_\_\_ Stop **\*NR2\***

| Sequence ID/<br>Work Center ID | Operation<br>Description                    | Set Up/<br>Run Hours | Tool ID | Tool # | Plan<br>Code | Accept<br>Qty | Reject<br>Qty | Reject<br>Number | Insp.<br>Stamp    |
|--------------------------------|---------------------------------------------|----------------------|---------|--------|--------------|---------------|---------------|------------------|-------------------|
| 160                            | QC3- Inspect Part Finish                    | 0.00                 |         |        |              |               |               |                  | DAS<br>38<br>9-89 |
| <b>*160*</b>                   |                                             |                      |         |        |              | (20)          |               |                  |                   |
| QC                             | Memo                                        | 0.00                 |         |        |              |               |               |                  |                   |
| Quality Control                |                                             |                      |         |        |              |               |               |                  | OCT 16 2015       |
| 170                            | Identify as per dwg & Stock Location: _____ | 0.00                 |         |        |              |               |               |                  |                   |
| <b>*170*</b>                   |                                             |                      |         |        |              | 20            |               |                  |                   |
| Packaging                      | Memo                                        | 0.00                 |         |        |              |               |               |                  | DAS<br>6<br>9-89  |
| Packaging                      | LOCATION : GA                               |                      |         |        |              |               |               |                  | OCT 15 2014       |
| 180                            | QC21- Final Inspection - Work Order Release | 0.00                 |         |        |              |               |               |                  |                   |
| <b>*180*</b>                   |                                             |                      |         |        |              |               |               |                  |                   |
| QC                             | Memo                                        | 0.03                 |         |        |              |               |               |                  |                   |
| Quality Control                |                                             |                      |         |        |              |               |               |                  | MCS OCT 19 2015   |

SW 20151016

DQA: \_\_\_\_\_ Date: \_\_\_\_\_



## WORK ORDER NON-CONFORMANCE / UPDATE

QA Closed: \_\_\_\_\_ Date: \_\_\_\_\_

Work Order update only ☐

|   |   |   |   |   |   |
|---|---|---|---|---|---|
| Work Order: _____<br><br>Part No. _____<br><br>NCR No. _____   | <b>DISPOSITION</b><br><br>Rework <input type="checkbox"/><br>Scrap <input type="checkbox"/><br>Use-as-is <input type="checkbox"/><br>Suspected Unapproved <input type="checkbox"/>   | <b>AGAINST DEPARTMENT/PROCESS</b><br><br><div style="display: flex; justify-content: space-between;"> <div>           Skid-tube <input type="checkbox"/><br/>           Machining <input type="checkbox"/><br/>           Thermoforming <input type="checkbox"/><br/>           Large Fab <input type="checkbox"/> </div> <div>           Cross tube <input type="checkbox"/><br/>           Small Fab <input type="checkbox"/><br/>           Finishing <input type="checkbox"/><br/>           Composite <input type="checkbox"/> </div> <div>           Water Jet <input type="checkbox"/><br/>           Prod. Eng. Coord. <input type="checkbox"/><br/>           Rec/Store/Packaging <input type="checkbox"/><br/>           Supplier <input type="checkbox"/> </div> <div>           Engineering <input type="checkbox"/><br/>           Quality <input type="checkbox"/><br/>           Other <input type="checkbox"/> </div> </div> |   |   |   |
| Date :   | Step #:   | QTY Effective :   |   | MRB (QSI042) Approval   |   |
| Description Work Order Deviation   |   |   | Disposition   |   |   |
|   |   |   | Completed By   |   |   |
|   |   |   | Lead hand / Supervisor<br>Approval Verification   |   |   |
|   |   |   | QC / QA Coordinator<br>Approval   |   |   |
| Root Cause   |   | FAULT CATEGORY   |   |   |   |
| Environment <input type="checkbox"/><br>Design <input type="checkbox"/><br>Doc/Data <input type="checkbox"/><br>Equip/Tooling <input type="checkbox"/><br>Handling/Pre <input type="checkbox"/><br>Material <input type="checkbox"/><br>Internal Transport <input type="checkbox"/><br>Tribal Knowledge <input type="checkbox"/><br>LOA <input type="checkbox"/><br>Substation <input type="checkbox"/><br>Past Expiry Date <input type="checkbox"/><br>Misidentified <input type="checkbox"/> | No Re-verification <input type="checkbox"/><br>Operator <input type="checkbox"/><br>Offset/Setup <input type="checkbox"/><br>Supplier <input type="checkbox"/><br>Training <input type="checkbox"/><br>Use for Testing <input type="checkbox"/><br>Poor Information <input type="checkbox"/><br>Rushing <input type="checkbox"/><br>Product Improvement <input type="checkbox"/><br>Process Improvement <input type="checkbox"/><br>Manufacturing Process <input type="checkbox"/><br>Past Due <input type="checkbox"/> | Pressure/Forced <input type="checkbox"/><br>Bending <input type="checkbox"/><br>Centre Not Concentric <input type="checkbox"/><br>Cracks <input type="checkbox"/><br>Crimp/Kink/Ripple/Wave <input type="checkbox"/><br>Cuffs <input type="checkbox"/><br>Crushing <input type="checkbox"/><br>Heat Treat <input type="checkbox"/><br>Wave/Twist in Tube <input type="checkbox"/><br>Marks/Chatter <input type="checkbox"/>   | Temperature/Cure <input type="checkbox"/><br>Set-up <input type="checkbox"/><br>BOM/Route <input type="checkbox"/><br>Broken/Damage/Defect <input type="checkbox"/><br>Inspection Incomplete/Unqualified <input type="checkbox"/><br>Contamination <input type="checkbox"/><br>Countersink <input type="checkbox"/><br>Cut Too Short <input type="checkbox"/><br>Instructions Incomplete/Unclear <input type="checkbox"/><br>Drill Holes <input type="checkbox"/> | Power Loss/Surge <input type="checkbox"/><br>Folio/Program <input type="checkbox"/><br>Grain <input type="checkbox"/><br>Weld <input type="checkbox"/><br>Wrong Stock Pulled <input type="checkbox"/><br>Out of Sequence <input type="checkbox"/><br>Off-set <input type="checkbox"/><br>Misabeled <input type="checkbox"/><br>Fit/Function <input type="checkbox"/><br>Misaligned/off center <input type="checkbox"/> | Positioned Wrong <input type="checkbox"/><br>Outside Dimensions <input type="checkbox"/><br>Over/Under tolerance <input type="checkbox"/><br>Part Incorrect <input type="checkbox"/><br>Part Lost/Missing <input type="checkbox"/><br>Part Moved <input type="checkbox"/><br>Drawing <input type="checkbox"/><br>Finish <input type="checkbox"/><br>Misread <input type="checkbox"/><br>Turning Sequence <input type="checkbox"/> |
| OTHER : <input type="checkbox"/>   |   |   |   |   |   |

# Picklist Print

Monday, June 08, 2015 3:46:54 PM

Page 1

Work Order ID: 133513

**\*133513\***

Parent Item: D3278-2

**\*D3278-2\***

Parent Item Name: Support

Start Date: 6/15/15

Required Date: 6/15/15

Start Qty: 20.00

Required Qty: 20.00

**Comments:**

IPP: A04.04.19New issueKJ/JLM

IPP B 07.09.06 Rev C dwg EC Verified by: JLM

| Component Item ID/<br>Item Name | Replacement<br>Item ID | Mfg/<br>Purch | Bin<br>Item | Primary<br>Location | Last<br>Location | Route<br>Seq ID | Unit of<br>Measure | Qty on<br>Hand | Qty per Kit | Total<br>Qty | Qty<br>Issued | Date<br>Issued | Status |
|---------------------------------|------------------------|---------------|-------------|---------------------|------------------|-----------------|--------------------|----------------|-------------|--------------|---------------|----------------|--------|
| M6061T6B1.000X02.00<br>0        |                        | Purchased     |             | No                  |                  | 100             | f                  | 15.1500        | 0.2337      | 5            |               |                |        |

**\*M6061T6B1 000X02 000\***

6061-T6 Bar 1.00 x 2.00

**\*\***

5.0 15/06/14

Location

Loc Qty

Loc Code

MAT

14.75

→ M131653

14.75

MAT003

0.4

M131392

0.4

4.3333 ft

DQA: \_\_\_\_\_ Date: \_\_\_\_\_



## WORK ORDER NON-CONFORMANCE / UPDATE

QA Closed: \_\_\_\_\_ Date: \_\_\_\_\_

Work Order update only ☐

|   |  |   |  |   |  |  |   |  |  |
|---|--|---|--|---|--|--|---|--|--|
| Work Order: _____<br><br>Part No. _____<br><br>NCR No. _____   |  | <b>DISPOSITION</b><br><br>Rework <input type="checkbox"/><br>Scrap <input type="checkbox"/><br>Use-as-is <input type="checkbox"/><br>Suspected Unapproved <input type="checkbox"/>   |  | <b>AGAINST DEPARTMENT/PROCESS</b><br><br><div style="display: flex; justify-content: space-between;"> <div>             Skid-tube <input type="checkbox"/><br/>             Machining <input type="checkbox"/><br/>             Thermoforming <input type="checkbox"/><br/>             Large Fab <input type="checkbox"/> </div> <div>             Cross tube <input type="checkbox"/><br/>             Small Fab <input type="checkbox"/><br/>             Finishing <input type="checkbox"/><br/>             Composite <input type="checkbox"/> </div> <div>             Water Jet <input type="checkbox"/><br/>             Prod. Eng. Coord. <input type="checkbox"/><br/>             Rec/Store/Packaging <input type="checkbox"/><br/>             Supplier <input type="checkbox"/> </div> <div>             Engineering <input type="checkbox"/><br/>             Quality <input type="checkbox"/><br/>             Other <input type="checkbox"/> </div> </div> |  |  |   |  |  |
| Date :   |  | Step #:   |  | QTY Effective :   |  |  | MRB (QS1042) Approval<br><br><br>Completed By<br><br><br>Lead hand / Supervisor<br>Approval Verification<br><br><br>QC / QA Coordinator<br>Approval |  |  |
| Description Work Order Deviation   |  |   |  | Disposition   |  |  |   |  |  |
|   |  |   |  |   |  |  |   |  |  |
|   |  |   |  |   |  |  |   |  |  |
| <b>Root Cause</b><br><br><div style="display: flex; justify-content: space-between;"> <div>             Environment <input type="checkbox"/><br/>             Design <input type="checkbox"/><br/>             Doc/Data <input type="checkbox"/><br/>             Equip/Tooling <input type="checkbox"/><br/>             Handling/Pre <input type="checkbox"/><br/>             Material <input type="checkbox"/><br/>             Internal Transport <input type="checkbox"/><br/>             Tribal Knowledge <input type="checkbox"/><br/>             LOA <input type="checkbox"/><br/>             Substation <input type="checkbox"/><br/>             Past Expiry Date <input type="checkbox"/><br/>             Misidentified <input type="checkbox"/> </div> <div>             No Re-verification <input type="checkbox"/><br/>             Operator <input type="checkbox"/><br/>             Offset/Setup <input type="checkbox"/><br/>             Supplier <input type="checkbox"/><br/>             Training <input type="checkbox"/><br/>             Use for Testing <input type="checkbox"/><br/>             Poor Information <input type="checkbox"/><br/>             Rushing <input type="checkbox"/><br/>             Product Improvement <input type="checkbox"/><br/>             Process Improvement <input type="checkbox"/><br/>             Manufacturing Process <input type="checkbox"/><br/>             Past Due <input type="checkbox"/> </div> </div> |  | <b>FAULT CATEGORY</b><br><br><div style="display: flex; justify-content: space-between;"> <div>             Pressure/Forced <input type="checkbox"/><br/>             Bending <input type="checkbox"/><br/>             Centre Not Concentric <input type="checkbox"/><br/>             Cracks <input type="checkbox"/><br/>             Crimp/Kink/Ripple/Wave <input type="checkbox"/><br/>             Cuffs <input type="checkbox"/><br/>             Crushing <input type="checkbox"/><br/>             Heat Treat <input type="checkbox"/><br/>             Wave/Twist in Tube <input type="checkbox"/><br/>             Marks/Chatter <input type="checkbox"/> </div> <div>             Temperature/Cure <input type="checkbox"/><br/>             Set-up <input type="checkbox"/><br/>             BOM/Route <input type="checkbox"/><br/>             Broken/Damage/Defect <input type="checkbox"/><br/>             Inspection Incomplete/Unqualified <input type="checkbox"/><br/>             Contamination <input type="checkbox"/><br/>             Countersink <input type="checkbox"/><br/>             Cut Too Short <input type="checkbox"/><br/>             Instructions Incomplete/Unclear <input type="checkbox"/><br/>             Drill Holes <input type="checkbox"/> </div> <div>             Power Loss/Surge <input type="checkbox"/><br/>             Folio/Program <input type="checkbox"/><br/>             Grain <input type="checkbox"/><br/>             Weld <input type="checkbox"/><br/>             Wrong Stock Pulled <input type="checkbox"/><br/>             Out of Sequence <input type="checkbox"/><br/>             Off-set <input type="checkbox"/><br/>             Misabeled <input type="checkbox"/><br/>             Fit/Function <input type="checkbox"/><br/>             Misaligned/off center <input type="checkbox"/> </div> <div>             Positioned Wrong <input type="checkbox"/><br/>             Outside Dimensions <input type="checkbox"/><br/>             Over/Under tolerance <input type="checkbox"/><br/>             Part Incorrect <input type="checkbox"/><br/>             Part Lost/Missing <input type="checkbox"/><br/>             Part Moved <input type="checkbox"/><br/>             Drawing <input type="checkbox"/><br/>             Finish <input type="checkbox"/><br/>             Misread <input type="checkbox"/><br/>             Turning Sequence <input type="checkbox"/> </div> </div> |  | OTHER : _____   |  |  |   |  |  |



|                                            |  |                     |                |
|--------------------------------------------|--|---------------------|----------------|
| <b>DART AEROSPACE LTD</b>                  |  | <b>Work Order:</b>  | <b>133513</b>  |
| <b>Description:</b> Support                |  | <b>Part Number:</b> | <b>D3278-2</b> |
| <b>Inspection Dwg:</b> D3278 <b>Rev:</b> C |  | <b>Page 1 of 1</b>  |                |

### FIRST ARTICLE INSPECTION CHECKLIST

☒ First Article      ☐ Prototype

| Drawing Dimension | Tolerance     | Actual Dimension | Accept | Reject | Method of Inspection | Comments |
|-------------------|---------------|------------------|--------|--------|----------------------|----------|
| Ø0.098            | +0.005/-0.000 | 098              | /      |        | Vern                 | 21-10    |
| 0.359             | +/-0.005      | 359              | /      |        |                      |          |
| 0.609             | +/-0.010      | 612              | /      |        |                      |          |
| 0.250             | +/-0.010      | 250              | /      |        |                      |          |
| 1.480             | +/-0.005      | 1480             | /      |        |                      |          |
| R0.125            | +/-0.010      | 125              | /      |        |                      |          |
| 0.119             | +0.005/-0.004 | 120              | /      |        |                      |          |
| 2.439             | +/-0.010      | 2439             | /      |        |                      |          |
| 1.980             | +/-0.010      | 1978             | /      |        |                      |          |
| R0.13             | +/-0.030      | 130              | /      |        |                      |          |
| Ø0.257            | +0.005/-0.000 | 257              | /      |        |                      |          |
| R0.375            | +/-0.010      | 375              | /      |        |                      |          |
| 0.875             | +/-0.010      | 875              | /      |        |                      |          |
| 0.500             | +/-0.010      | 501              | /      |        |                      |          |
| R0.400            | +/-0.010      | 400              | /      |        |                      |          |
| R1.00             | +/-0.030      | 1.00             | /      |        |                      |          |
| 1.720             | +/-0.010      | 1722             | /      |        |                      |          |
| R0.125            | +/-0.010      | 125              | /      |        |                      |          |
| 0.125             | +/-0.010      | 125              | /      |        |                      |          |

|                     |                    |                            |  |
|---------------------|--------------------|----------------------------|--|
| <b>Measured by:</b> | <b>Audited by:</b> | <b>Prototype Approval:</b> |  |
| <b>Date:</b>        | <b>Date:</b>       | <b>Date:</b>               |  |


| Rev | Date     | Change                            | Revised by | Approved |
|-----|----------|-----------------------------------|------------|----------|
| A   | 04.04.19 | New Issue P/O D3278-041           | KJ/JLM     |          |
| B   | 05.06.08 | 0.359 was 0.365; 0.119 was 0.125  | KJ/JLM     |          |
| C   | 07.09.26 | Dimensions updated per Dwg Rev. C | KJ/EC      |          |



|                               |                                |                                                   |                        |
|-------------------------------|--------------------------------|---------------------------------------------------|------------------------|
| DESIGN<br><i>97</i>           | DRAWN BY<br><i>DC</i>          | DART AEROSPACE LTD<br>HAWKESBURY, ONTARIO, CANADA |                        |
| CHECKED<br><i>[Signature]</i> | APPROVED<br><i>[Signature]</i> | DRAWING NO.<br>D3278                              | REV. C<br>SHEET 1 OF 3 |
| DATE<br>07.07.24              |                                | TITLE<br>SUPPORT ASSEMBLY                         | SCALE<br>NTS           |
| A                             | 04.03.03                       | NEW ISSUE                                         |                        |
| B                             | 05.03.31                       | CHANGE DIM/TOL TO ENSURE FIT                      |                        |
| C                             | 07.07.24                       | CHANGED RIVETS PER PAR #185                       |                        |

RELEASED  
*07-08-06*

## D3278-041 SUPPORT ASSEMBLY

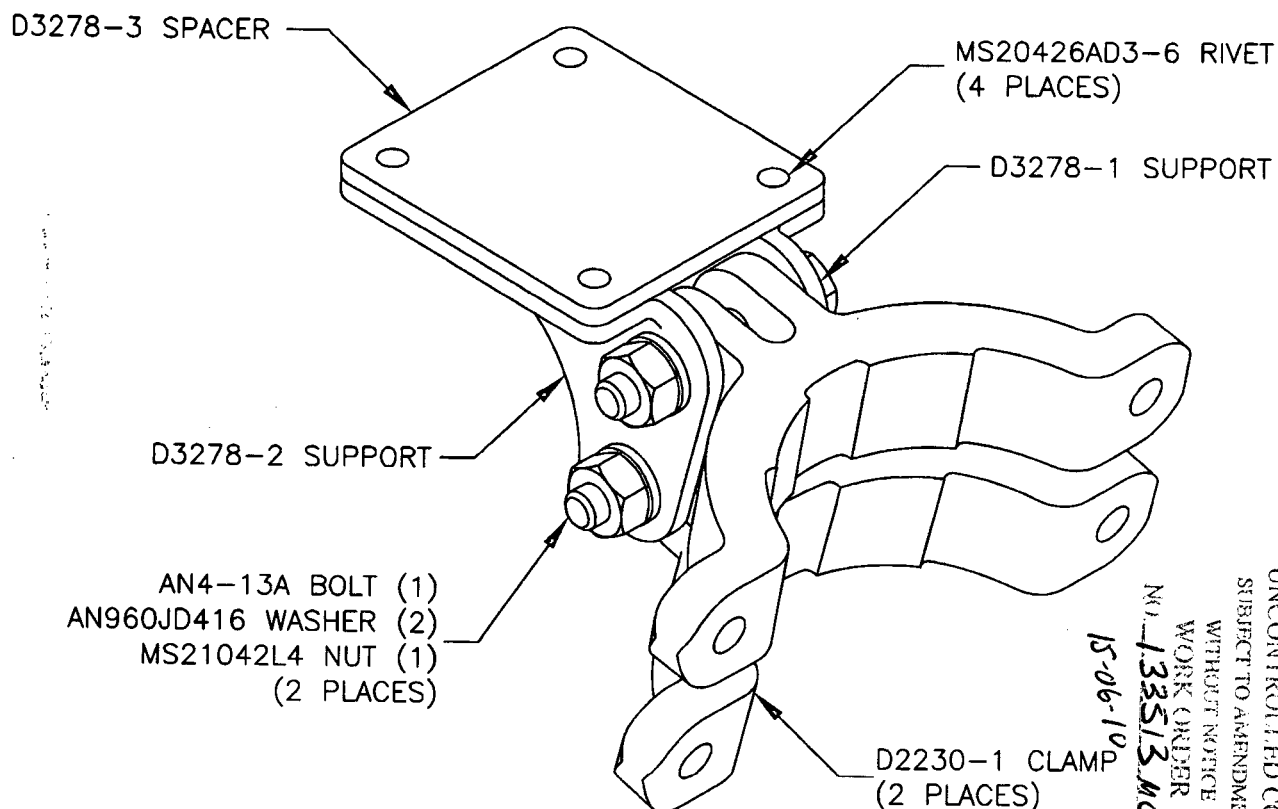

SHOP COPY  
RETURN TO  
ENGINEERING  
UNCONTROLLED COPY  
SUBJECT TO AMENDMENT  
WITHOUT NOTICE  
WORK ORDER  
NO. 133513.MCS  
15-06-10

| Qty | Part Number  | Description      |
|-----|--------------|------------------|
| X   | D3278-041    | SUPPORT ASSEMBLY |
| 2   | D2230-1      | CLAMP            |
| 1   | D3278-1      | SUPPORT          |
| 1   | D3278-2      | SUPPORT          |
| 1   | D3278-3      | SPACER           |
| 2   | AN4-13A      | BOLT             |
| 4   | AN960JD416   | WASHER           |
| 4   | MS20426AD3-6 | RIVET            |
| 2   | MS21042L4    | NUT              |


Copyright © 2004 by DART AEROSPACE LTD

THIS DOCUMENT IS PRIVATE AND CONFIDENTIAL AND IS SUPPLIED ON THE EXPRESS CONDITION THAT IT IS NOT TO BE USED FOR ANY PURPOSE OR COPIED OR COMMUNICATED TO ANY OTHER PERSON WITHOUT WRITTEN PERMISSION FROM DART AEROSPACE LTD.



|                     |                       |                                                   |                        |
|---------------------|-----------------------|---------------------------------------------------|------------------------|
| DESIGN<br><i>GP</i> | DRAWN BY<br><i>BC</i> | DART AEROSPACE LTD<br>HAWKESBURY, ONTARIO, CANADA |                        |
| CHECKED<br><i>B</i> | APPROVED<br><i>H</i>  | DRAWING NO.<br>D3278                              | REV. C<br>SHEET 2 OF 3 |
| DATE<br>07.07.24    |                       | TITLE<br>SUPPORT ASSEMBLY                         | SCALE<br>1:1           |

RELEASED  
07.08.08

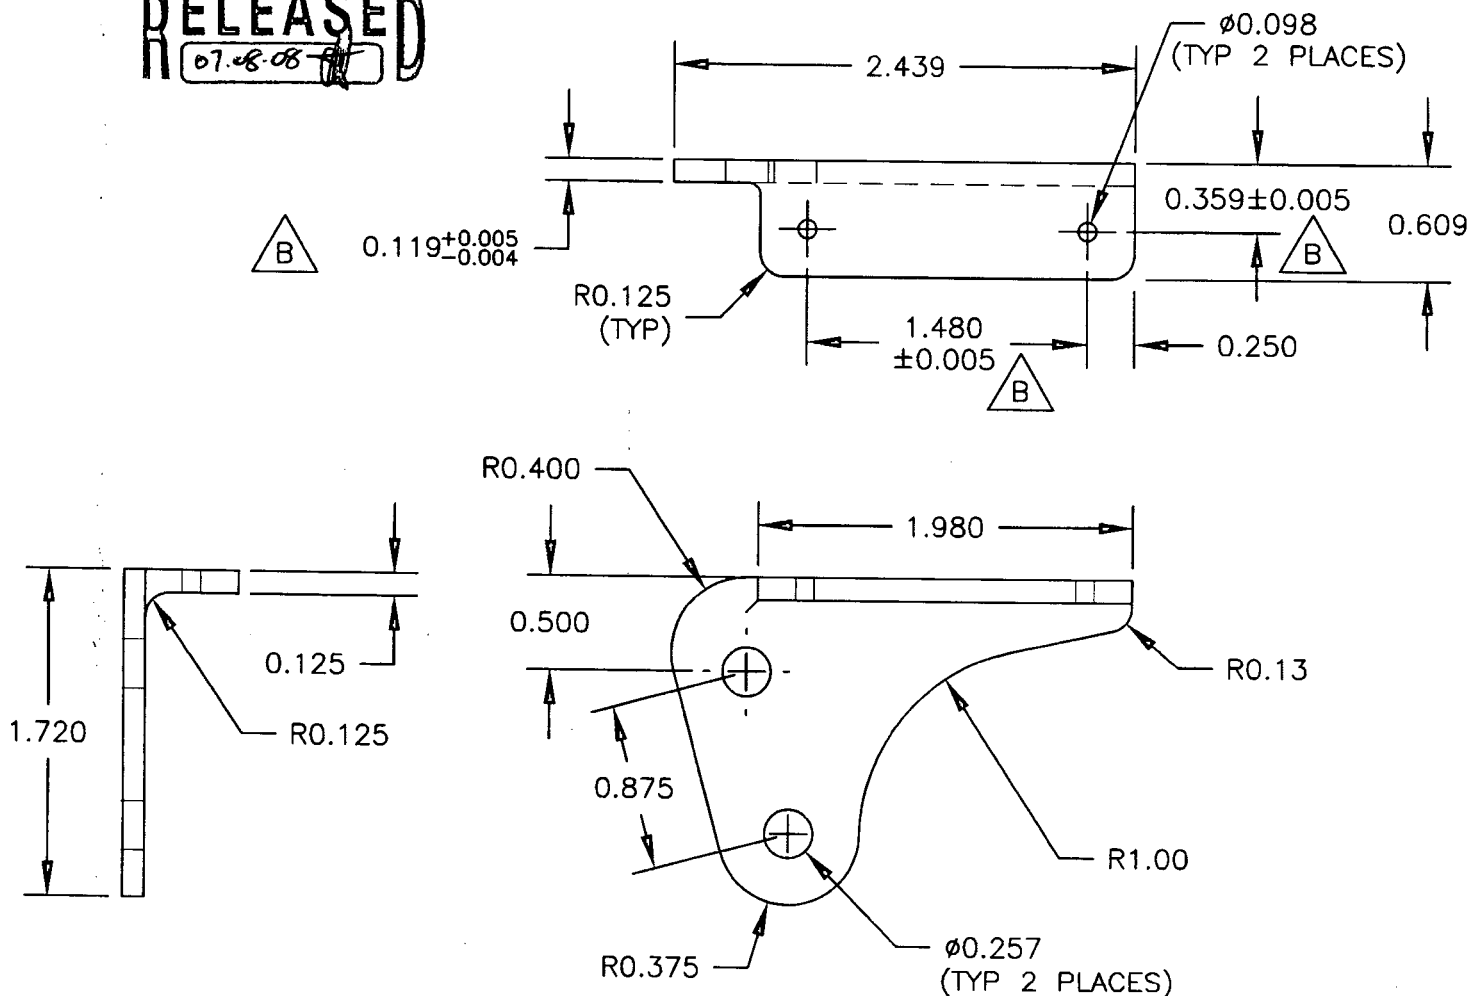

**D3278-1 SUPPORT (SHOWN)**

**D3278-2 SUPPORT (OPPOSITE)**

- 1) MACHINE PER DWG FILE "D3278-1.SLDPRT"
- 2) MATERIAL: 6061-T6 (OR 6061-T651/T6510/T6511/T62) BAR  
PER AMS-QQ-A-225/8 (OR AMS 4117/4128/4115/4116)  
PER AMS-QQ-A-200/8 (OR AMS 4160)  
(REF. DART SPEC. M6061T6B)
- 3) FINISH: CHEMICAL CONVERSION COAT PER DART QSI 005 4.1  
POWDER COAT WHITE (4.3.5.1) PER DART QSI 005 4.3
- 4) BREAK ALL SHARP EDGES 0.005 TO 0.015
- 5) TOLERANCES ARE PER DART QSI 018 UNLESS OTHERWISE NOTED
- 6) ALL DIMENSIONS ARE IN INCHES UNLESS OTHERWISE NOTED


Copyright © 2004 by DART AEROSPACE LTD

THIS DOCUMENT IS PRIVATE AND CONFIDENTIAL AND IS SUPPLIED ON THE EXPRESS CONDITION THAT IT IS NOT TO BE USED FOR ANY PURPOSE OR COPIED OR COMMUNICATED TO ANY OTHER PERSON WITHOUT WRITTEN PERMISSION FROM DART AEROSPACE LTD.



|                  |                         |                                                   |                        |
|------------------|-------------------------|---------------------------------------------------|------------------------|
| DESIGN<br>9P     | DRAWN BY<br>BC          | DART AEROSPACE LTD<br>HAWKESBURY, ONTARIO, CANADA |                        |
| CHECKED<br>B     | APPROVED<br>[Signature] | DRAWING NO.<br>D3278                              | REV. C<br>SHEET 3 OF 3 |
| DATE<br>07.07.24 |                         | TITLE<br>SUPPORT ASSEMBLY                         | SCALE<br>1:1           |

RELEASED  
07.08.08

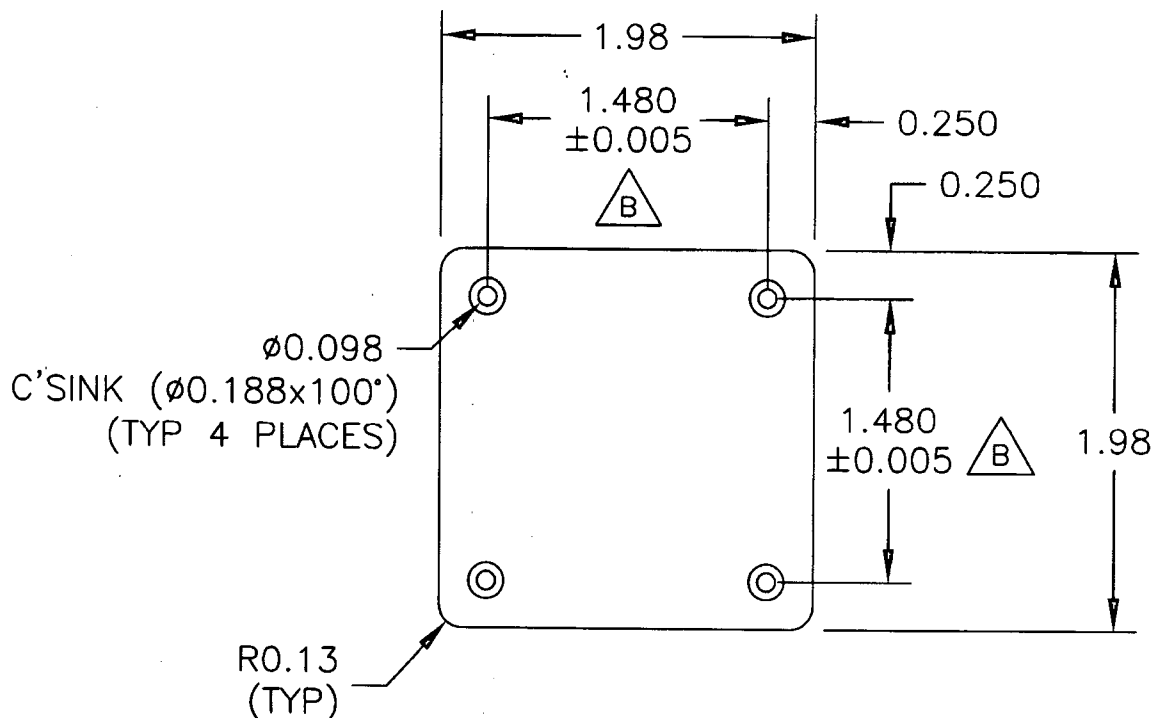

### D3278-3 SPACER

- 1) MATERIAL: DELRIN II 150E OR ACETRON GP ACETAL  
(REF. DART SPEC. M-DELRIN-B0.125x2.000) OR  
DELRIN II 150E OR ACETRON GP ACETAL  
(REF. DART SPEC. M-DELRIN-S.125)
- 2) BREAK ALL SHARP EDGES 0.005 TO 0.015
- 3) TOLERANCES ARE PER DART QSI 018 UNLESS OTHERWISE NOTED
- 4) ALL DIMENSIONS ARE IN INCHES UNLESS OTHERWISE NOTED

Copyright © 2004 by DART AEROSPACE LTD

THIS DOCUMENT IS PRIVATE AND CONFIDENTIAL AND IS SUPPLIED ON THE EXPRESS CONDITION THAT IT IS NOT TO BE USED FOR ANY PURPOSE OR COPIED OR COMMUNICATED TO ANY OTHER PERSON WITHOUT WRITTEN PERMISSION FROM DART AEROSPACE LTD.

